HIGHWAYS STATEMENT MAP FOR RIGHTS OF WAY TO DUCKLINGTON FARM, COURSEHILL LANE, DUCKLINGTON, WITNEY, OX29 7YL FOR AND ON BEHALF OF EDMUND STRAINGE

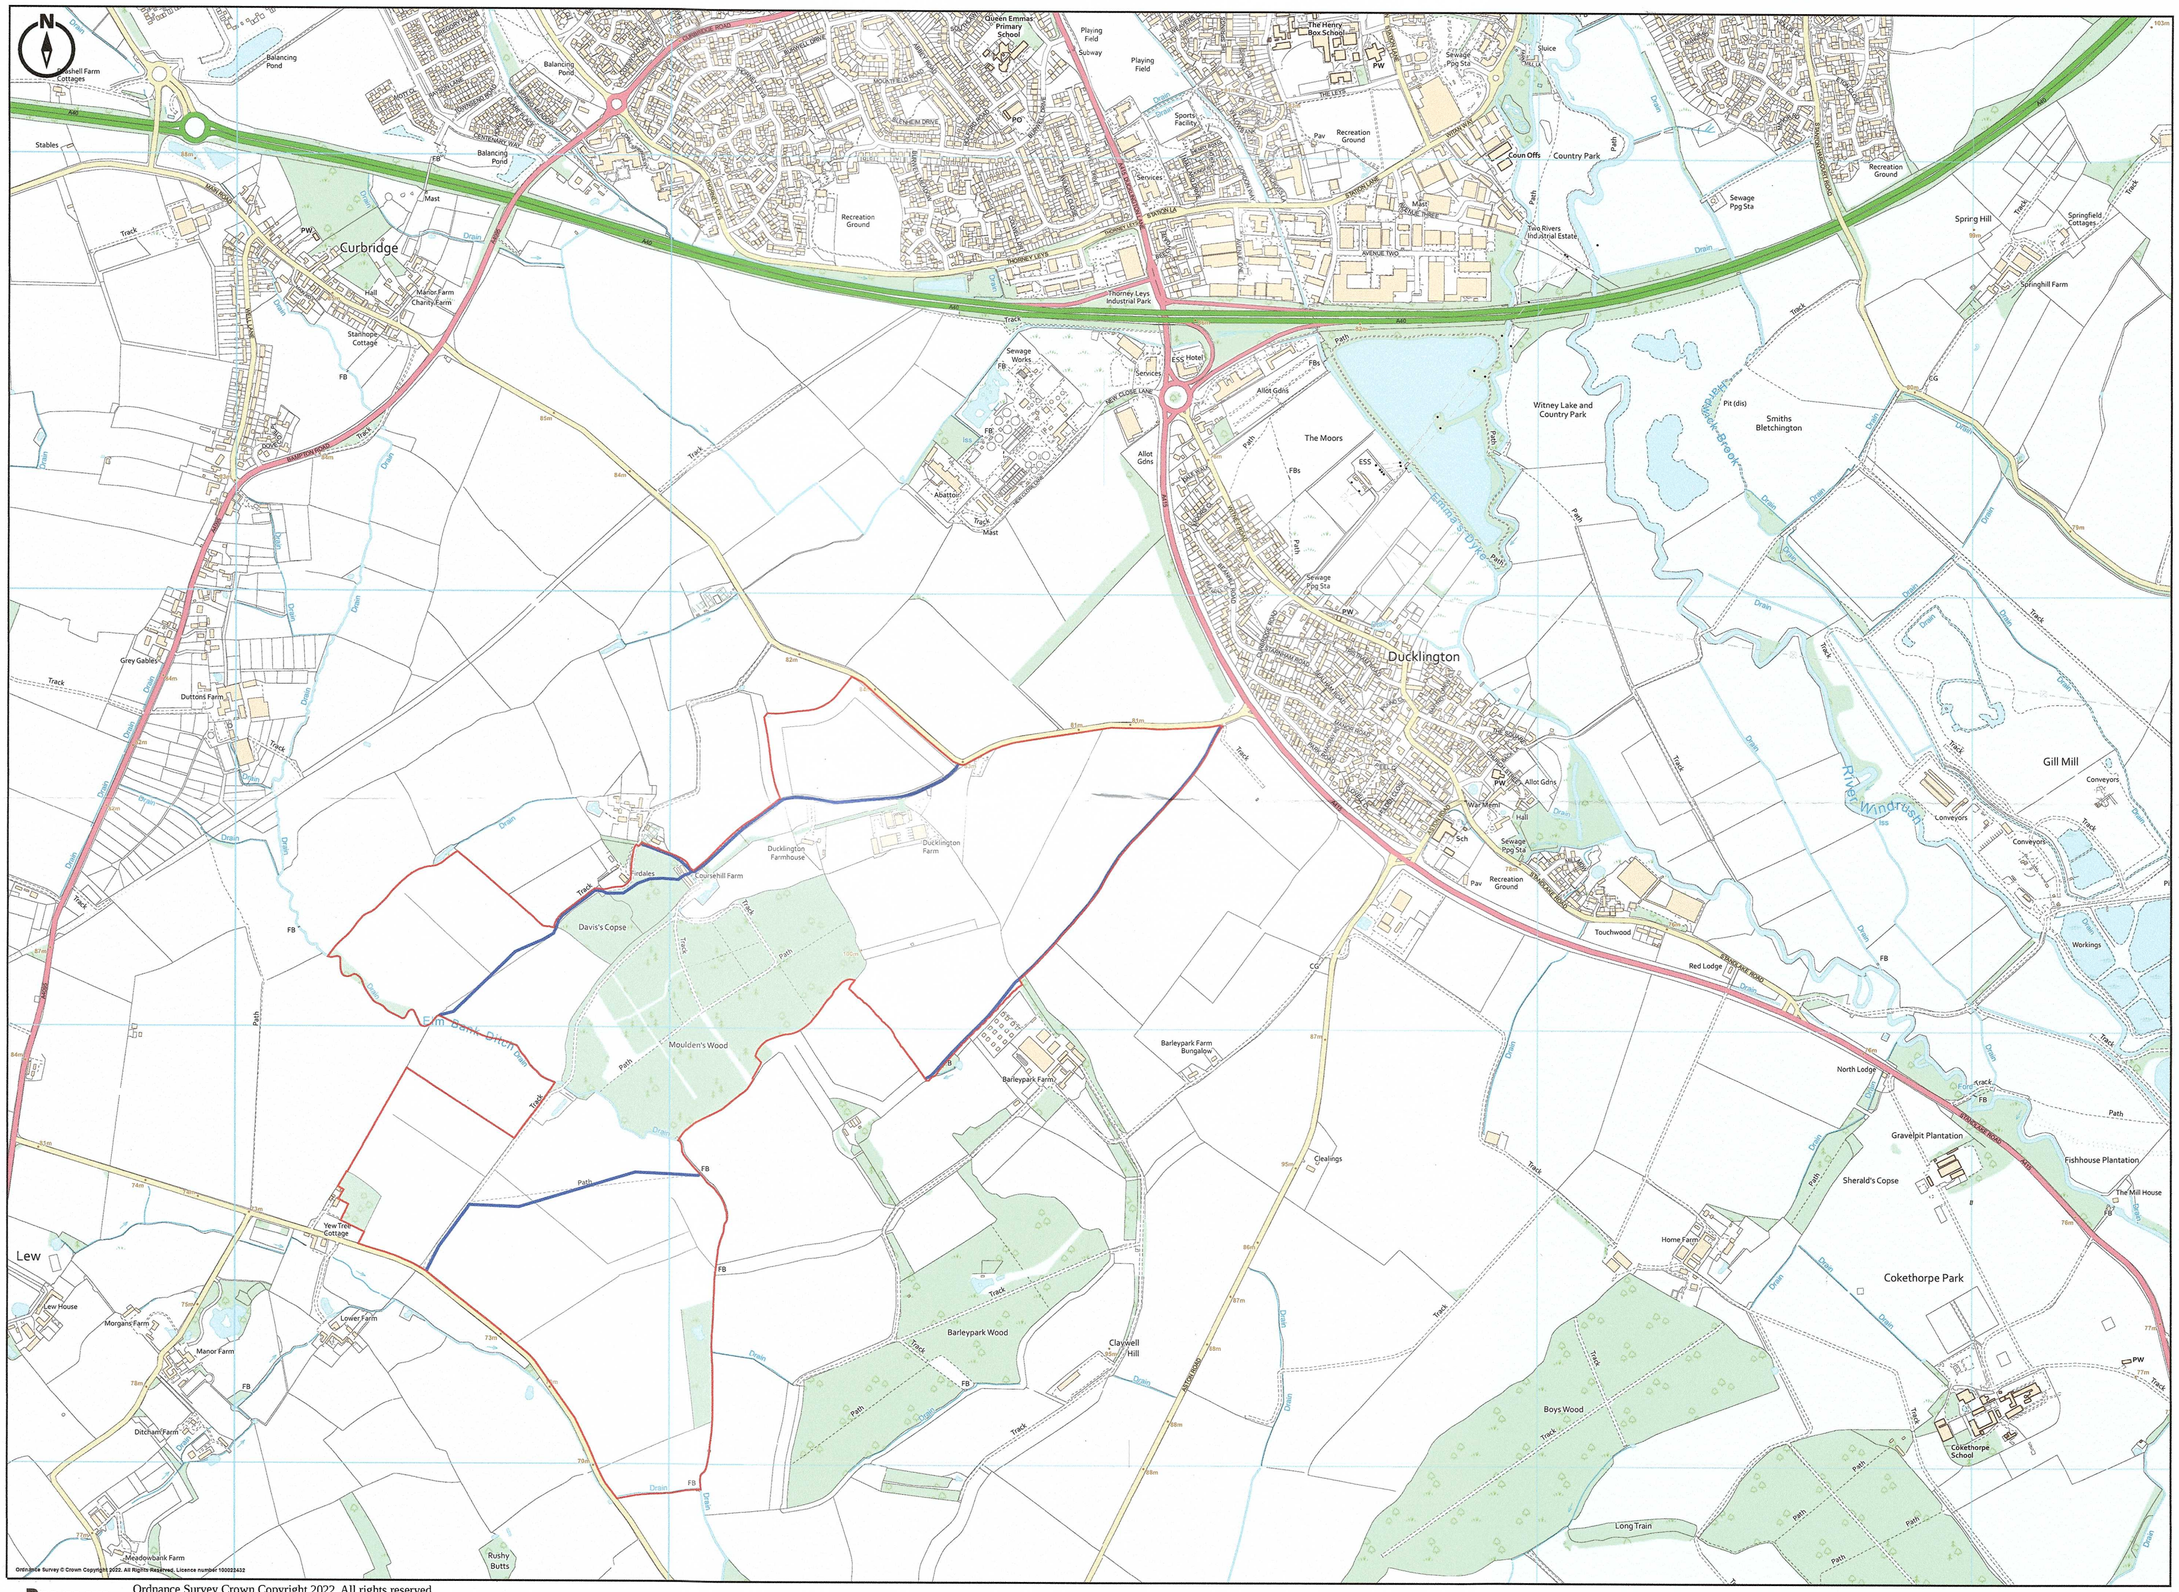

Promap LANDMARK INFORMATION

Ordnance Survey Crown Copyright 2022. All rights reserved.
Licence number 100022432.
Plotted Scale - 1:10000. Paper Size - A2

SCALE 1:10,000