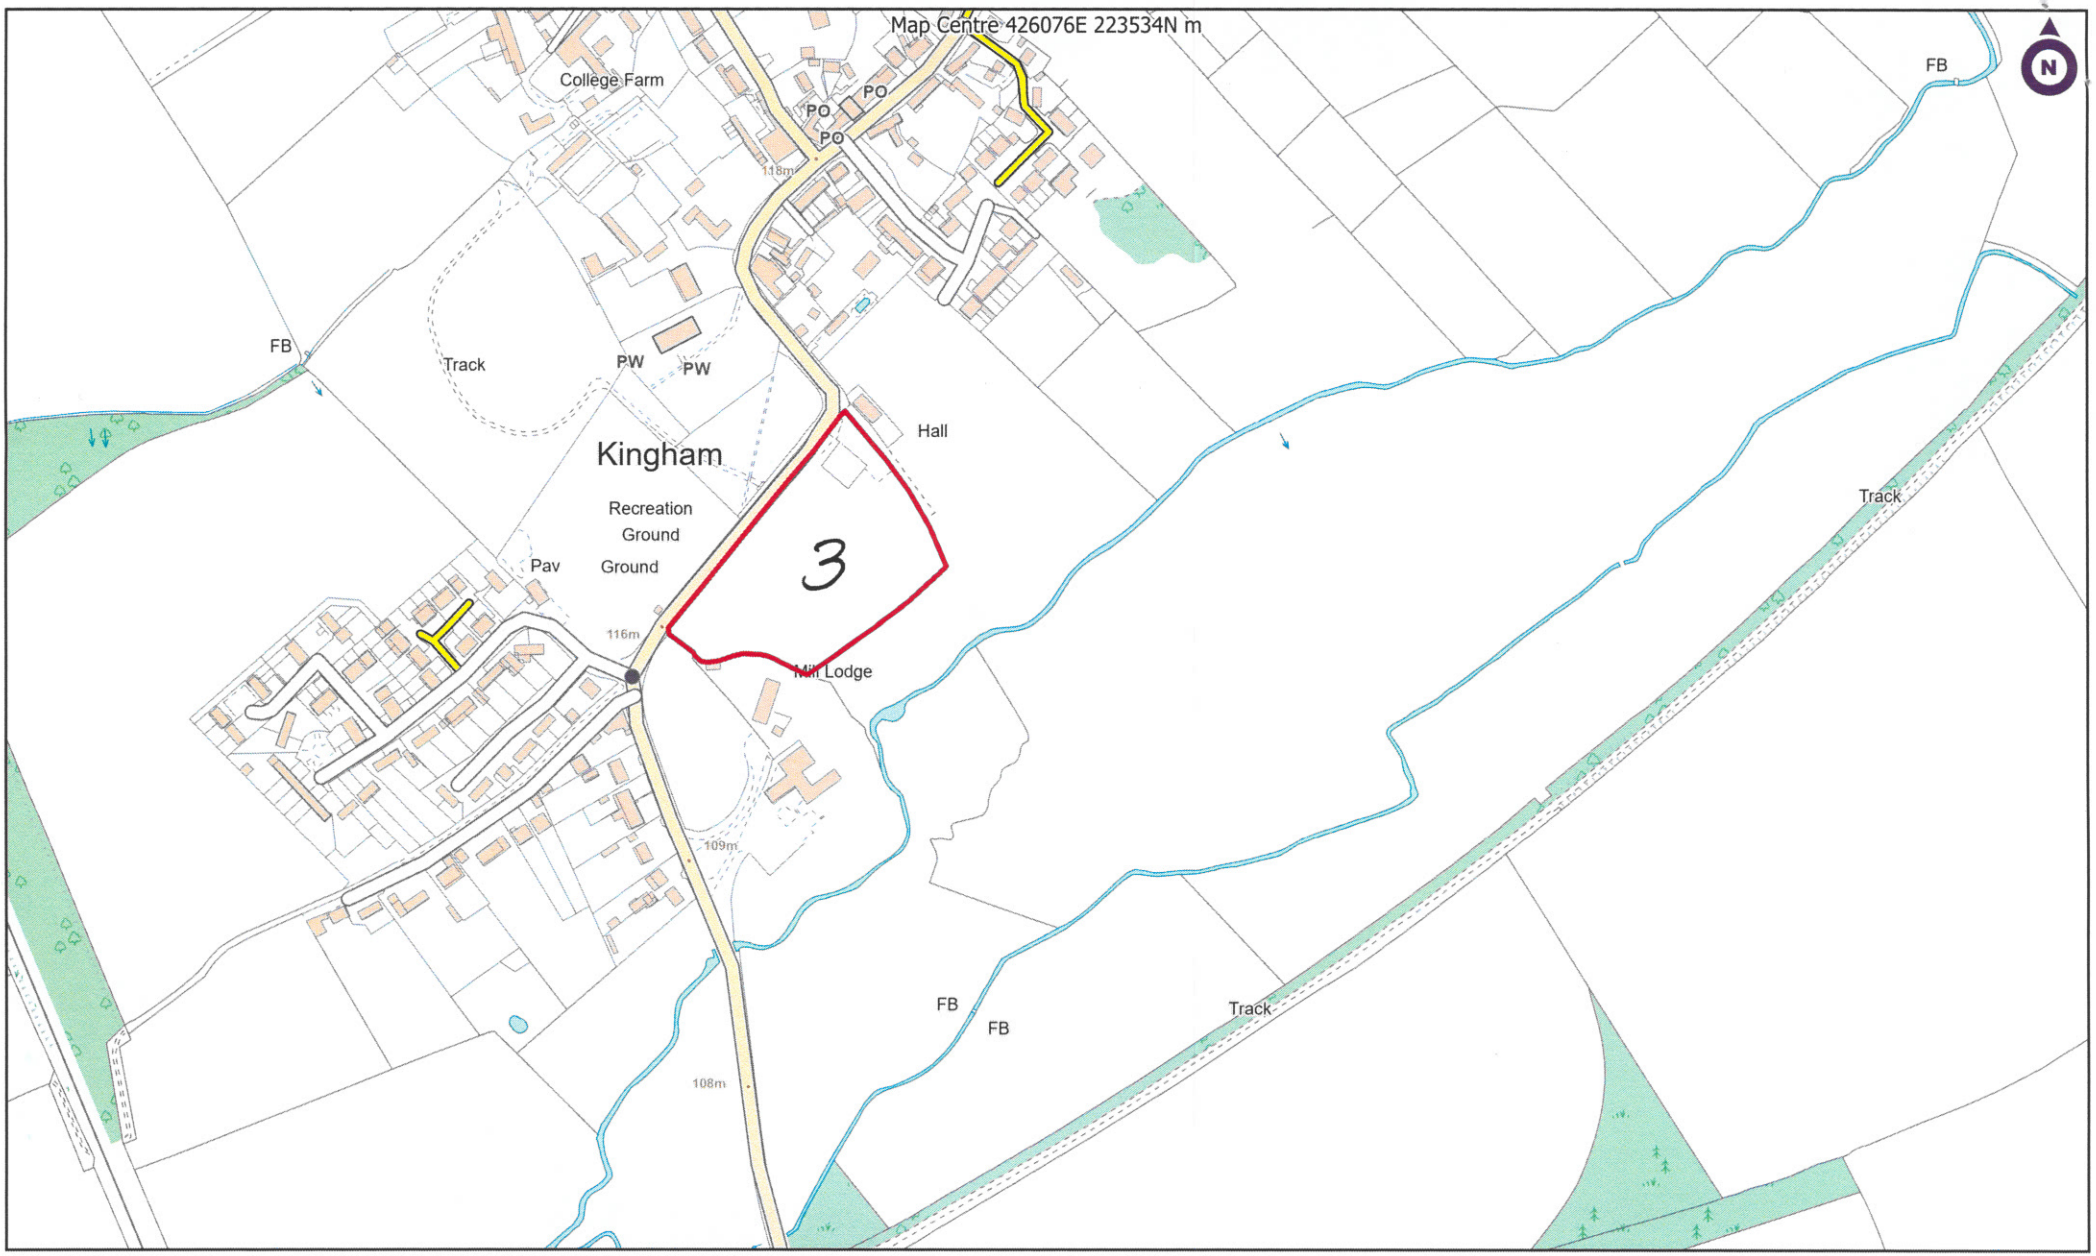

Client:

Project: CA16

Title: Kingham British Legion

Carter Jonas

Two Snow Hill, Birmingham, B4 6GA

T: 0121 794 6250

0 90 180 270

m

Scale 1:5,000 @A4 Date: 11/9/2021

Drawn By: HF Dwg no: